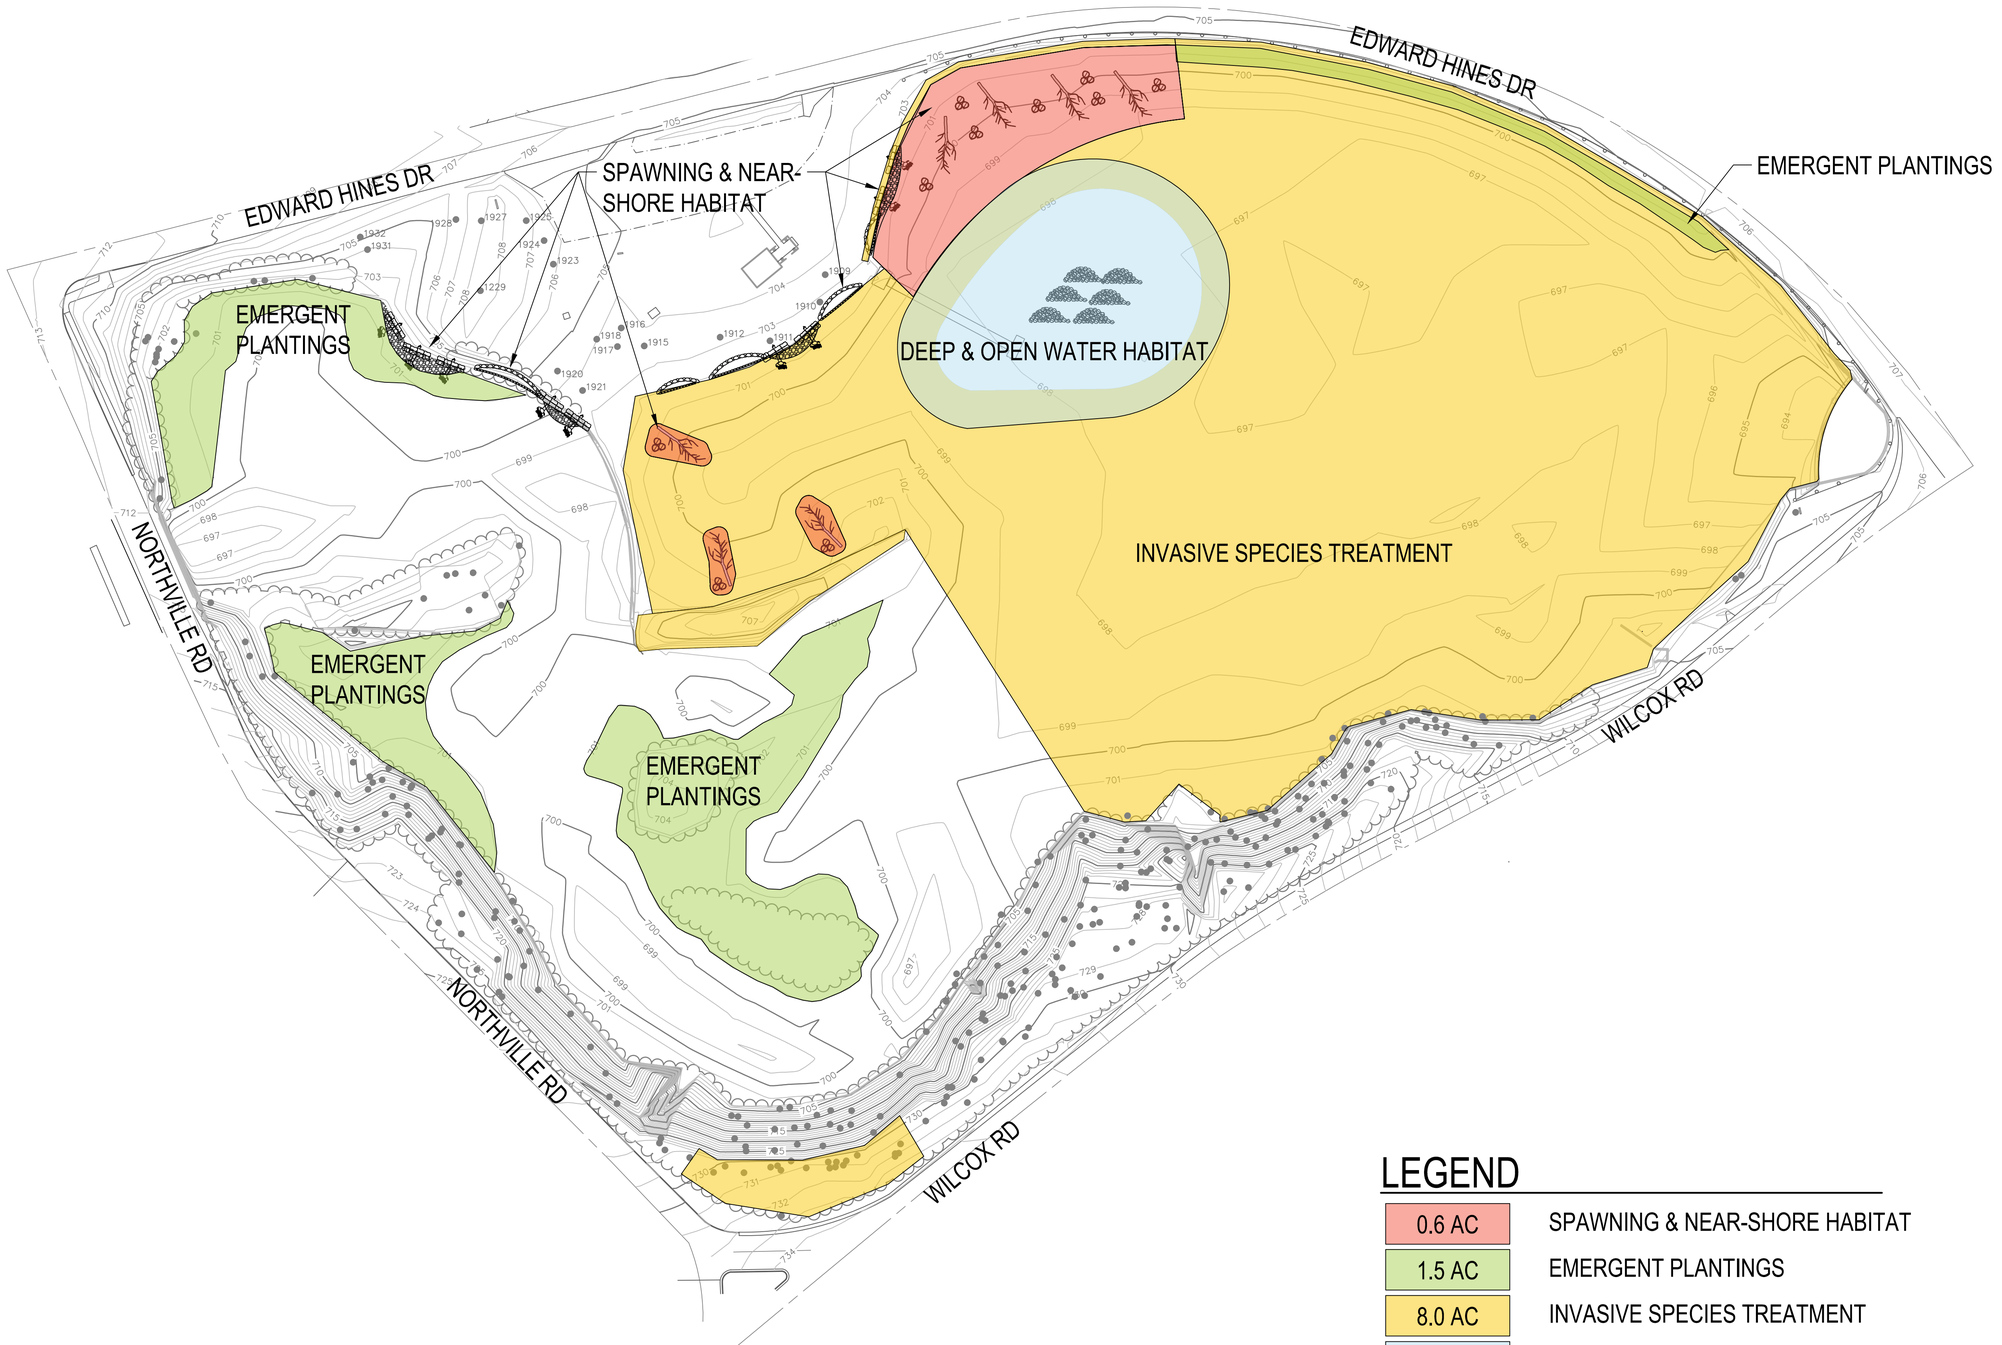

LEGEND

0.6 AC	SPAWNING & NEAR-SHORE HABITAT
1.5 AC	EMERGENT PLANTINGS
8.0 AC	INVASIVE SPECIES TREATMENT
1.0 AC	DREDGING FOR DEEP & OPEN WATER HABITAT

CALL BEFORE YOU DIG
1-800-482-7171

Environmental Consulting & Technology, Inc.

GLRI GRANT No.: 00E02997

Alliance of Rouge Communities
OURS TO PROTECT
Working together, restoring the river

Wayne County parks
EXPLORE EVEN MORE

ROUGE RIVER AOC HABITAT RESTORATION: WILCOX/ PHOENIX/ INKSTER HABITAT DESIGN

WILCOX LAKE

ALLIANCE OF ROUGE COMMUNITIES

WAYNE COUNTY, MI

ECT PROJECT No.:	210602
DESIGNED BY:	AB
DRAWN BY:	SD
CHECKED BY:	AB
APPROVED BY:	JO
FOR AGENCY REVIEW	01-04-2023
FOR BIDDING	06-22-2023

PROPOSED CONDITIONS PLAN

N

SCALE: 1" = 60' @ 22 X 34

0 30 60 120

1

3/12/2024 9:41 AM by Shelby Dik

P:\ALLIANCE OF ROUGE COMMUNITIES\GRANT PROJECTS\2021-2023\EPA\PHOENIX WILCOX INKSTER DESIGN\WILCOX\CAD\WILCOX REVISED CONTOURS & 11.3.23.DWG