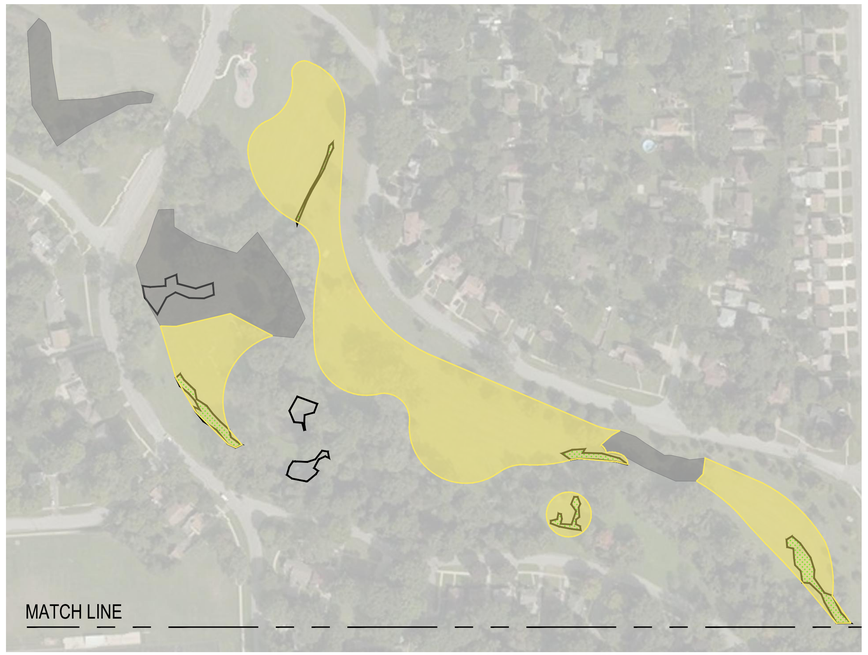

PROJECT ACTIVITIES

- TURF CONVERSION / RIPARIAN HABITAT RESTORATION
- WET MEADOW RESTORATION
- EXISTING GROW ZONES
- EXISTING WETLAND
- DISC GOLF COURSE

	Metric (ac)	Currently on plans (ac)
Turf conversion/riparian habitat restoration	11.1	11.3
Wet meadow restoration	1.8	1.8

ROUGE RIVER WATERSHED AOC- WAYNE COUNTY HABITAT RESTORATION

LOLA VALLEY HABITAT RESTORATION PROJECT

ALLIANCE OF ROUGE COMMUNITIES

WAYNE COUNTY, MICHIGAN

SITE CONCEPT 12-15-20

200115-0200
ECT PROJECT NUMBER

AAB DESIGNED BY | AAB CHECKED BY

SRD DRAWN BY | JMO APPROVED BY

SHEET TITLE

PROPOSED RESTORATION

SCALE: 1" = 150' @ 22" x 34"

0 75' 150' 300'

NORTH

SHEET NUMBER 1

PROJECT FUNDED BY THE NATIONAL ENVIRONMENTAL PROTECTION AGENCY THROUGH A GREAT LAKE RESTORATION INITIATIVE GRANT. GLRI EPA AWARE NO. GL-00E02432-2